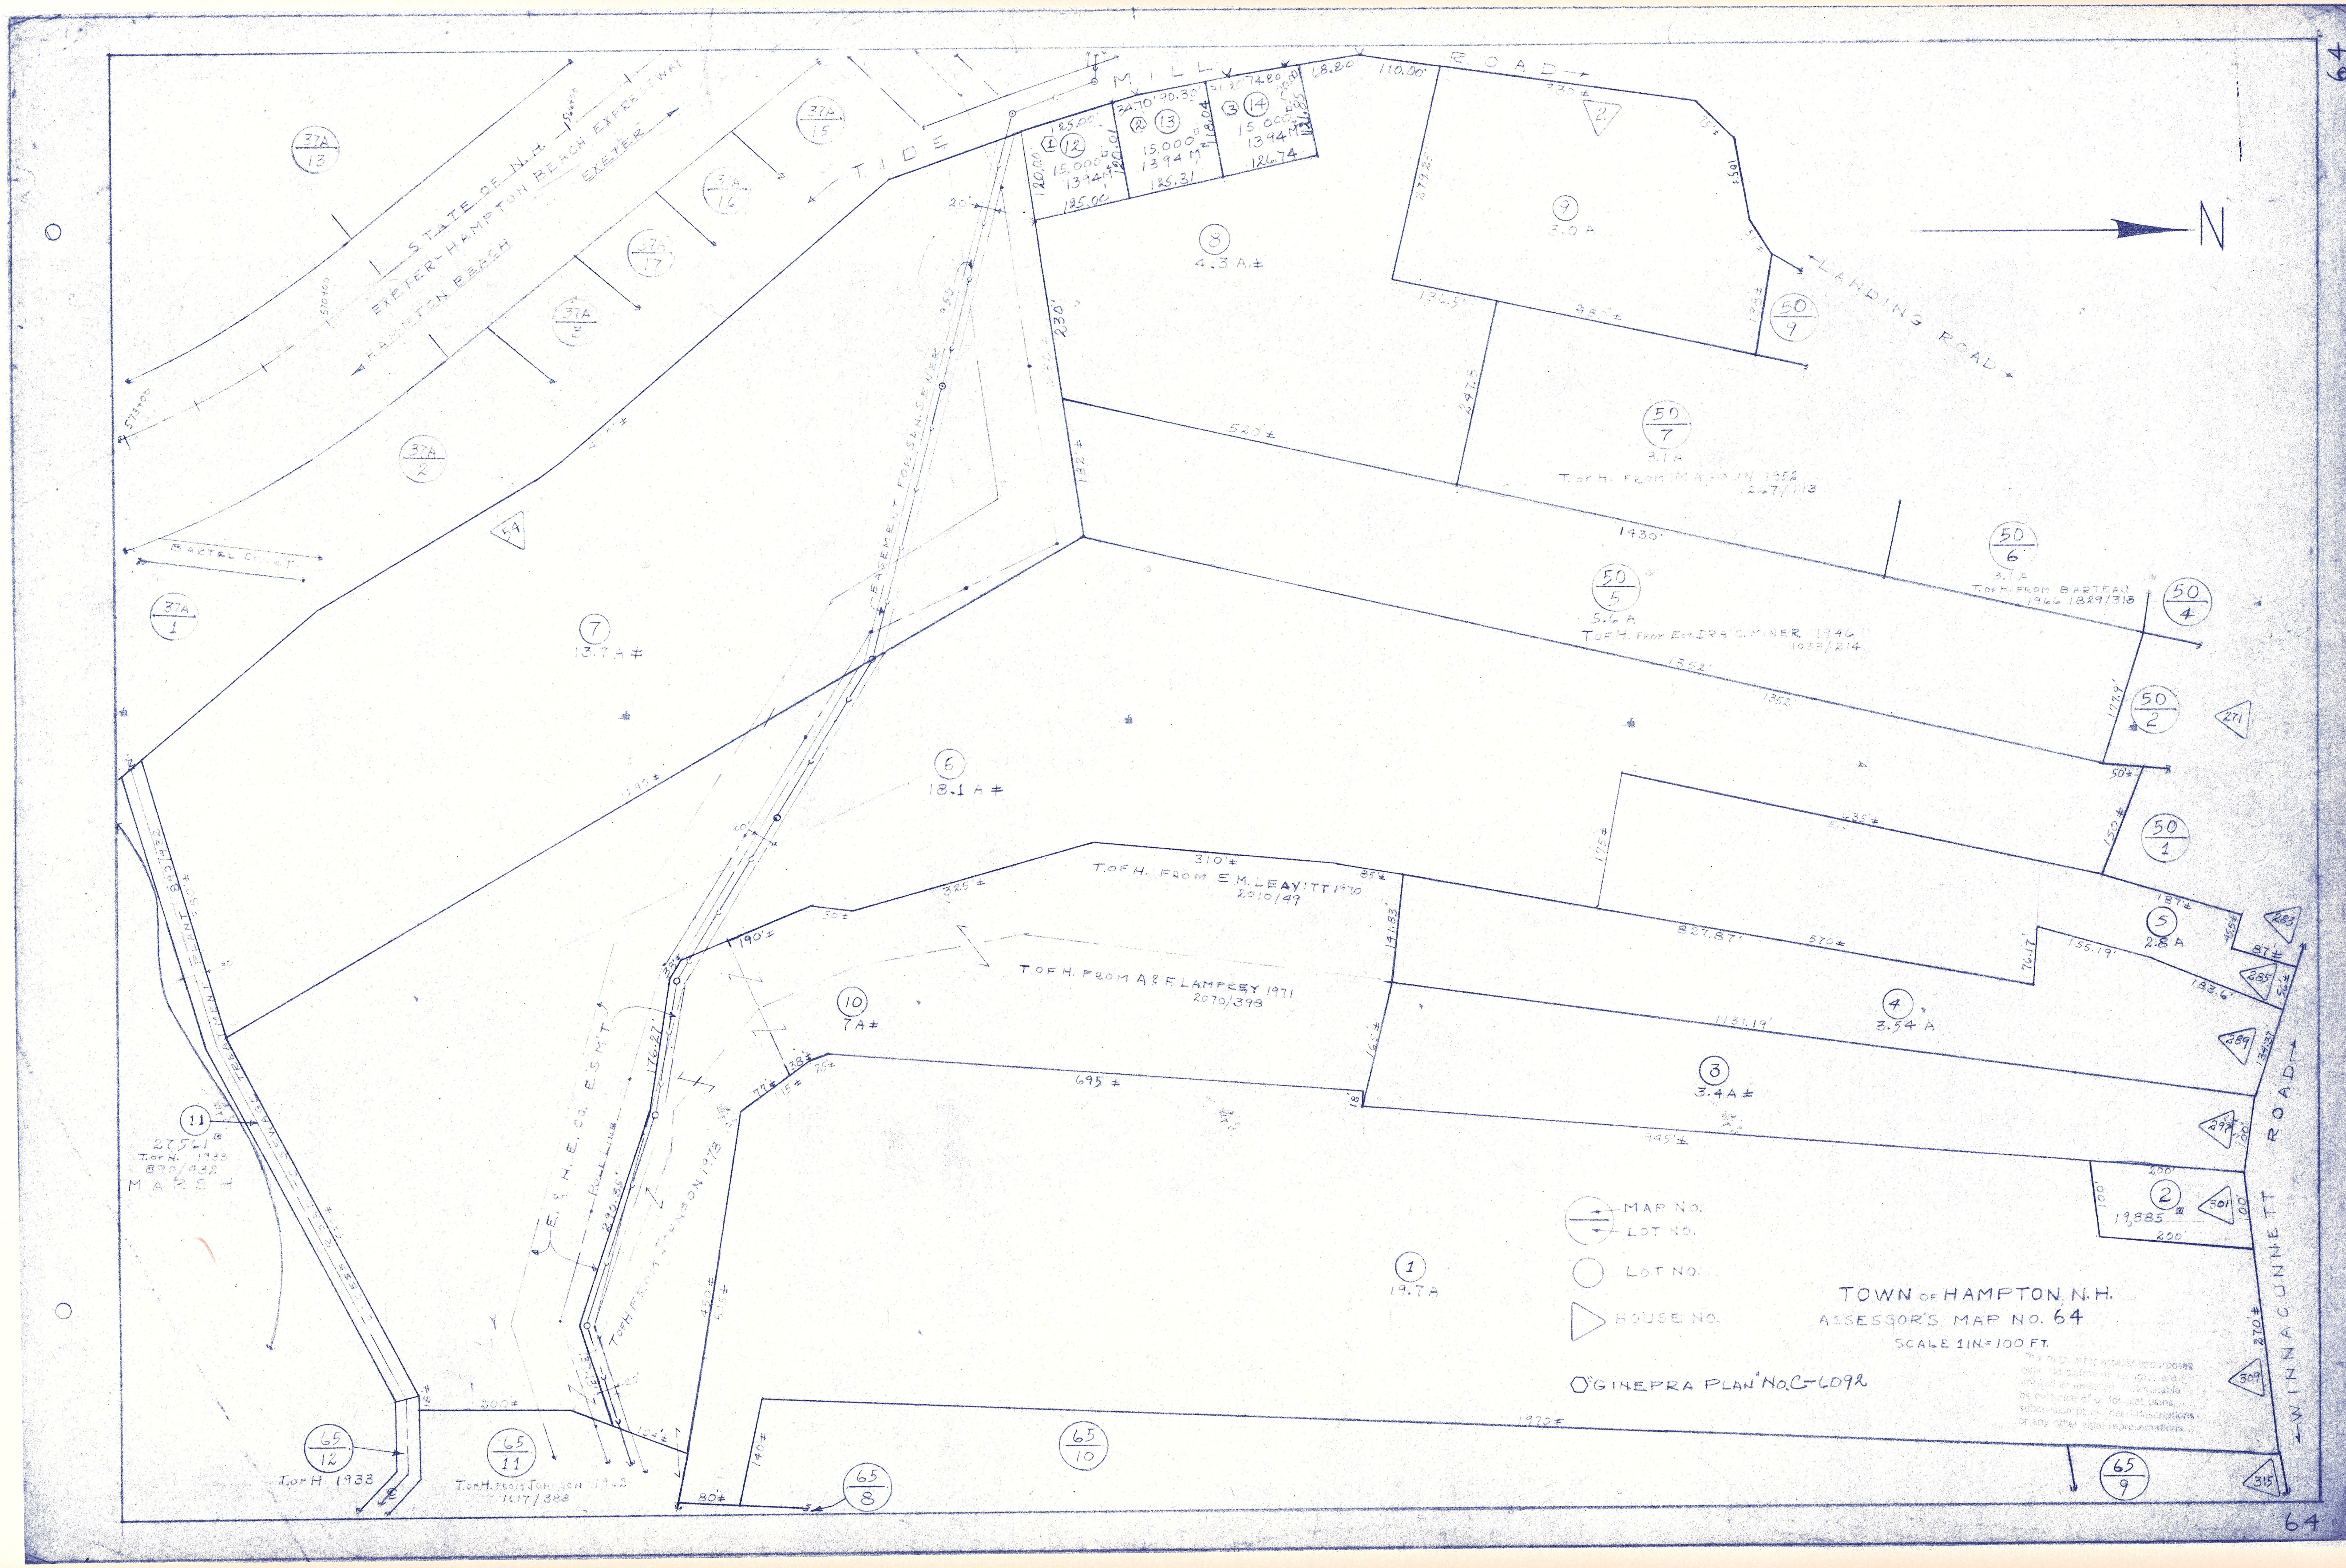

TOWN OF HAMPTON, N.H.
ASSESSOR'S MAP NO. 64
SCALE 1 IN. = 100 FT.
MAP NO.
LOT NO.
LOT NO.
HOUSE NO.
"GINEPRA PLAN" NO. C-6092
N
MILL ROAD
TIDE MILL ROAD
LANDING ROAD
WINNACUNNETT ROAD
STATE OF N.H.
EXETER-HAMPTON BEACH EXPRESSWAY
EXETER
HAMPTON BEACH
BARTEAU COURT
EASEMENT FOR SANS SEWER
E. & H. E. CO. ESMT.
POLE LINE
MARSH
T. OF H. FROM M. ARGON 1952
T. OF H. FROM BARTEAU 1966 1829/318
T. OF H. FROM EST. IRA C. MINER 1946 1033/214
T. OF H. FROM E.M. LEAVITT 1970 2010/49
T. OF H. FROM A. & F. LAMPESY 1971 2070/398
T. OF H. FROM JOHNSON 1972
T. OF H. 1933 830/432
T. OF H. 1933
T. OF H. FROM JOHNSON 1952 1117/388
7
13.7 A ±
6
18.1 A ±
8
4.3 A ±
9
3.0 A
10
7 A ±
1
19.7 A
3
3.4 A ±
4
3.54 A
5
2.8 A
2
19,885
11
27,561
64